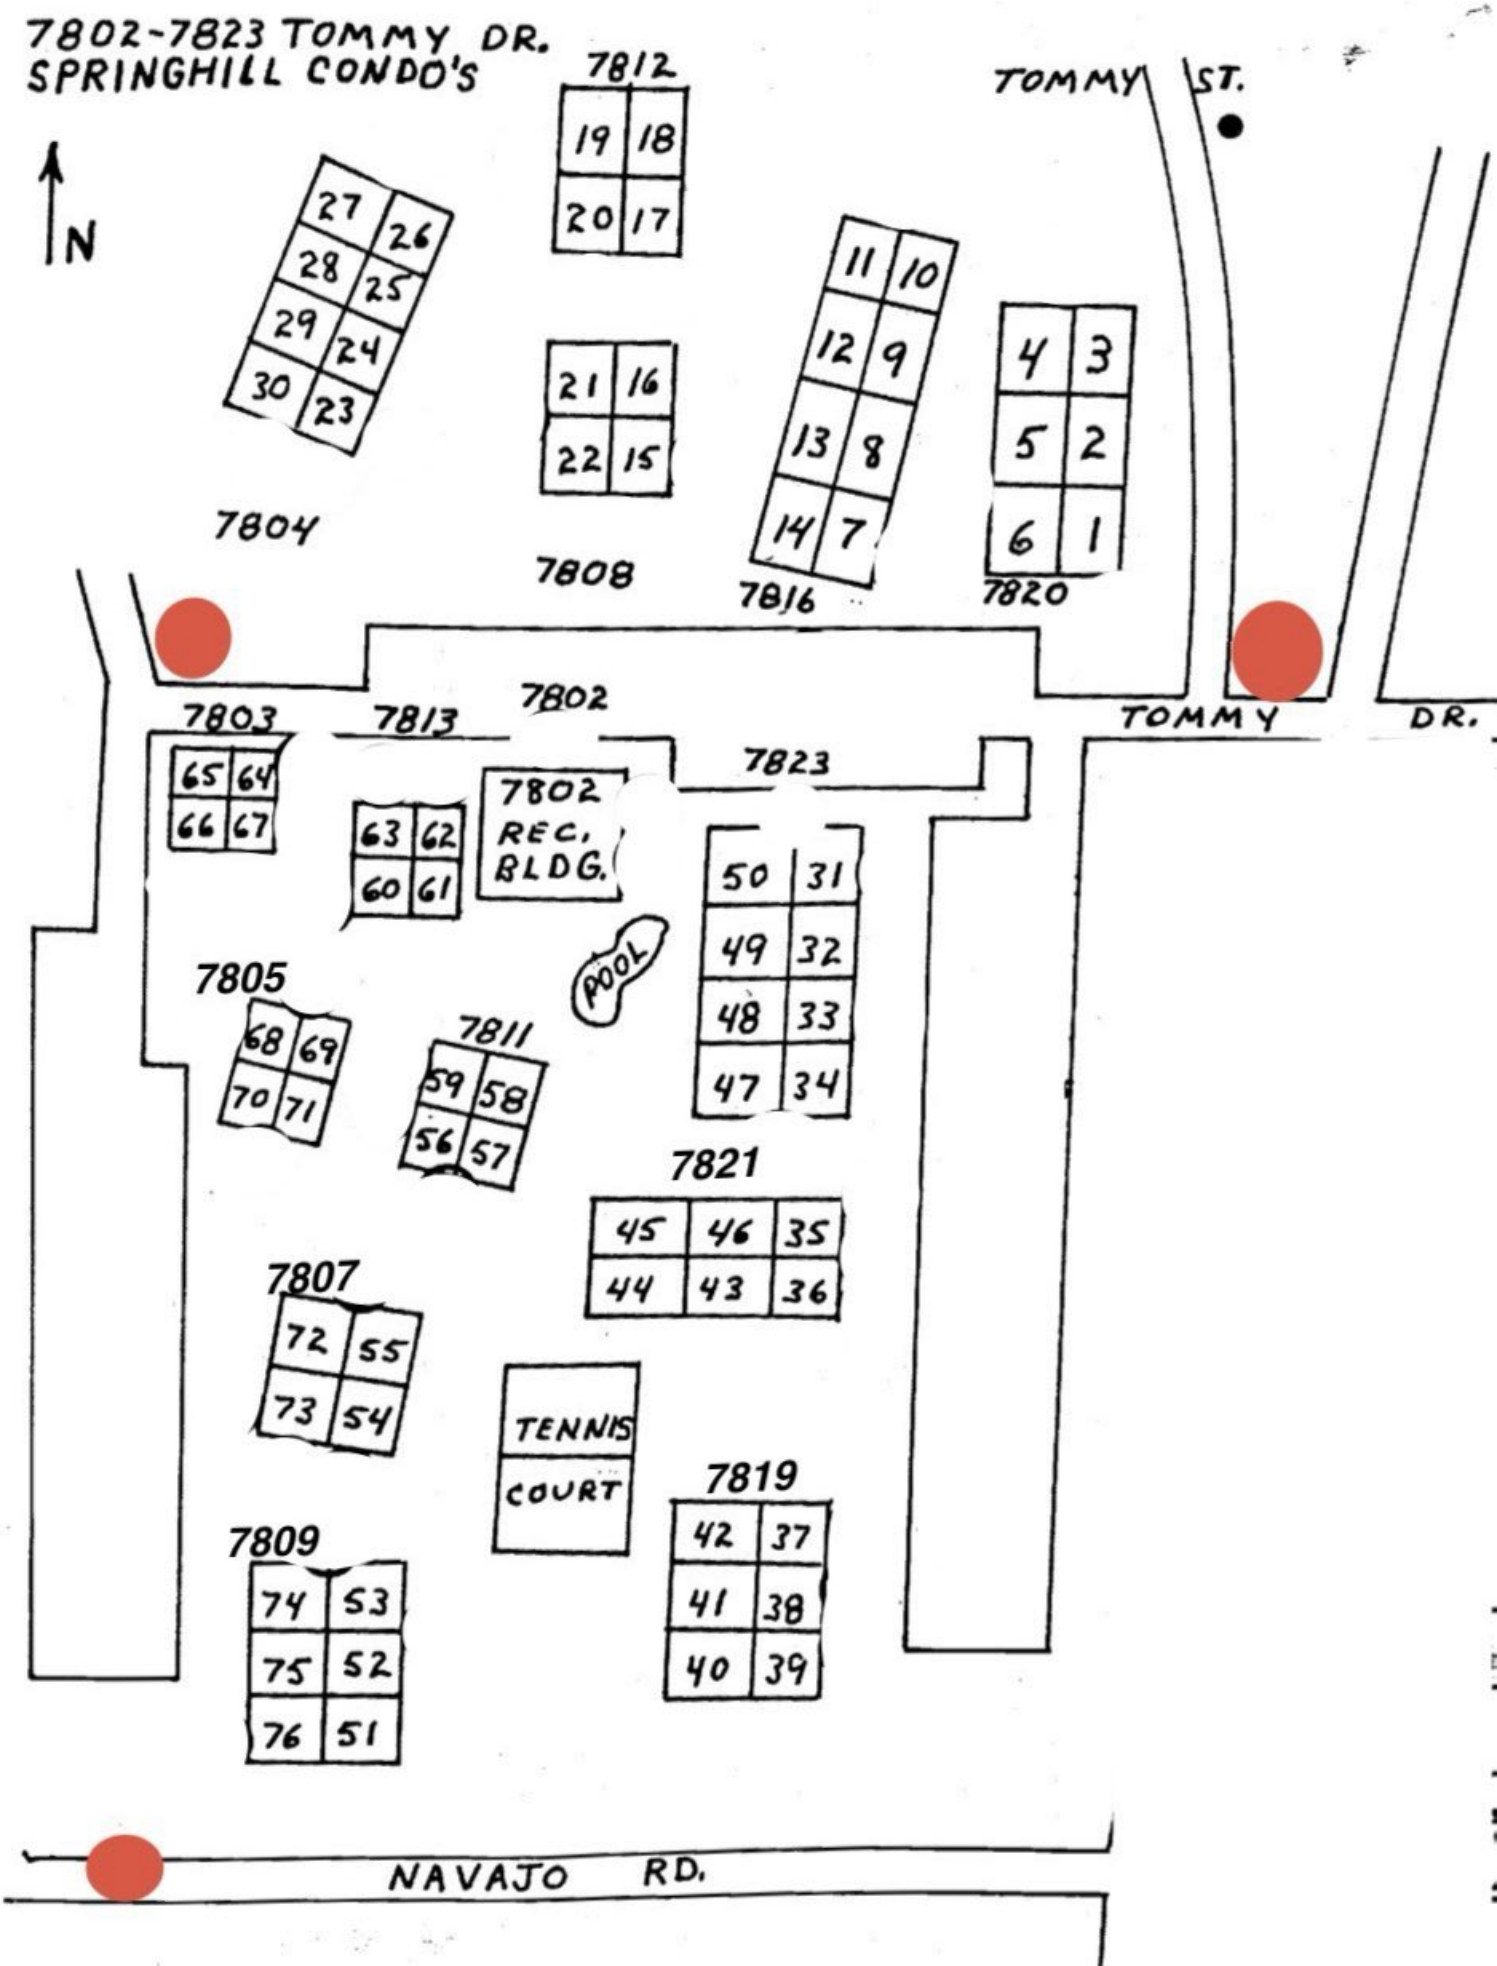
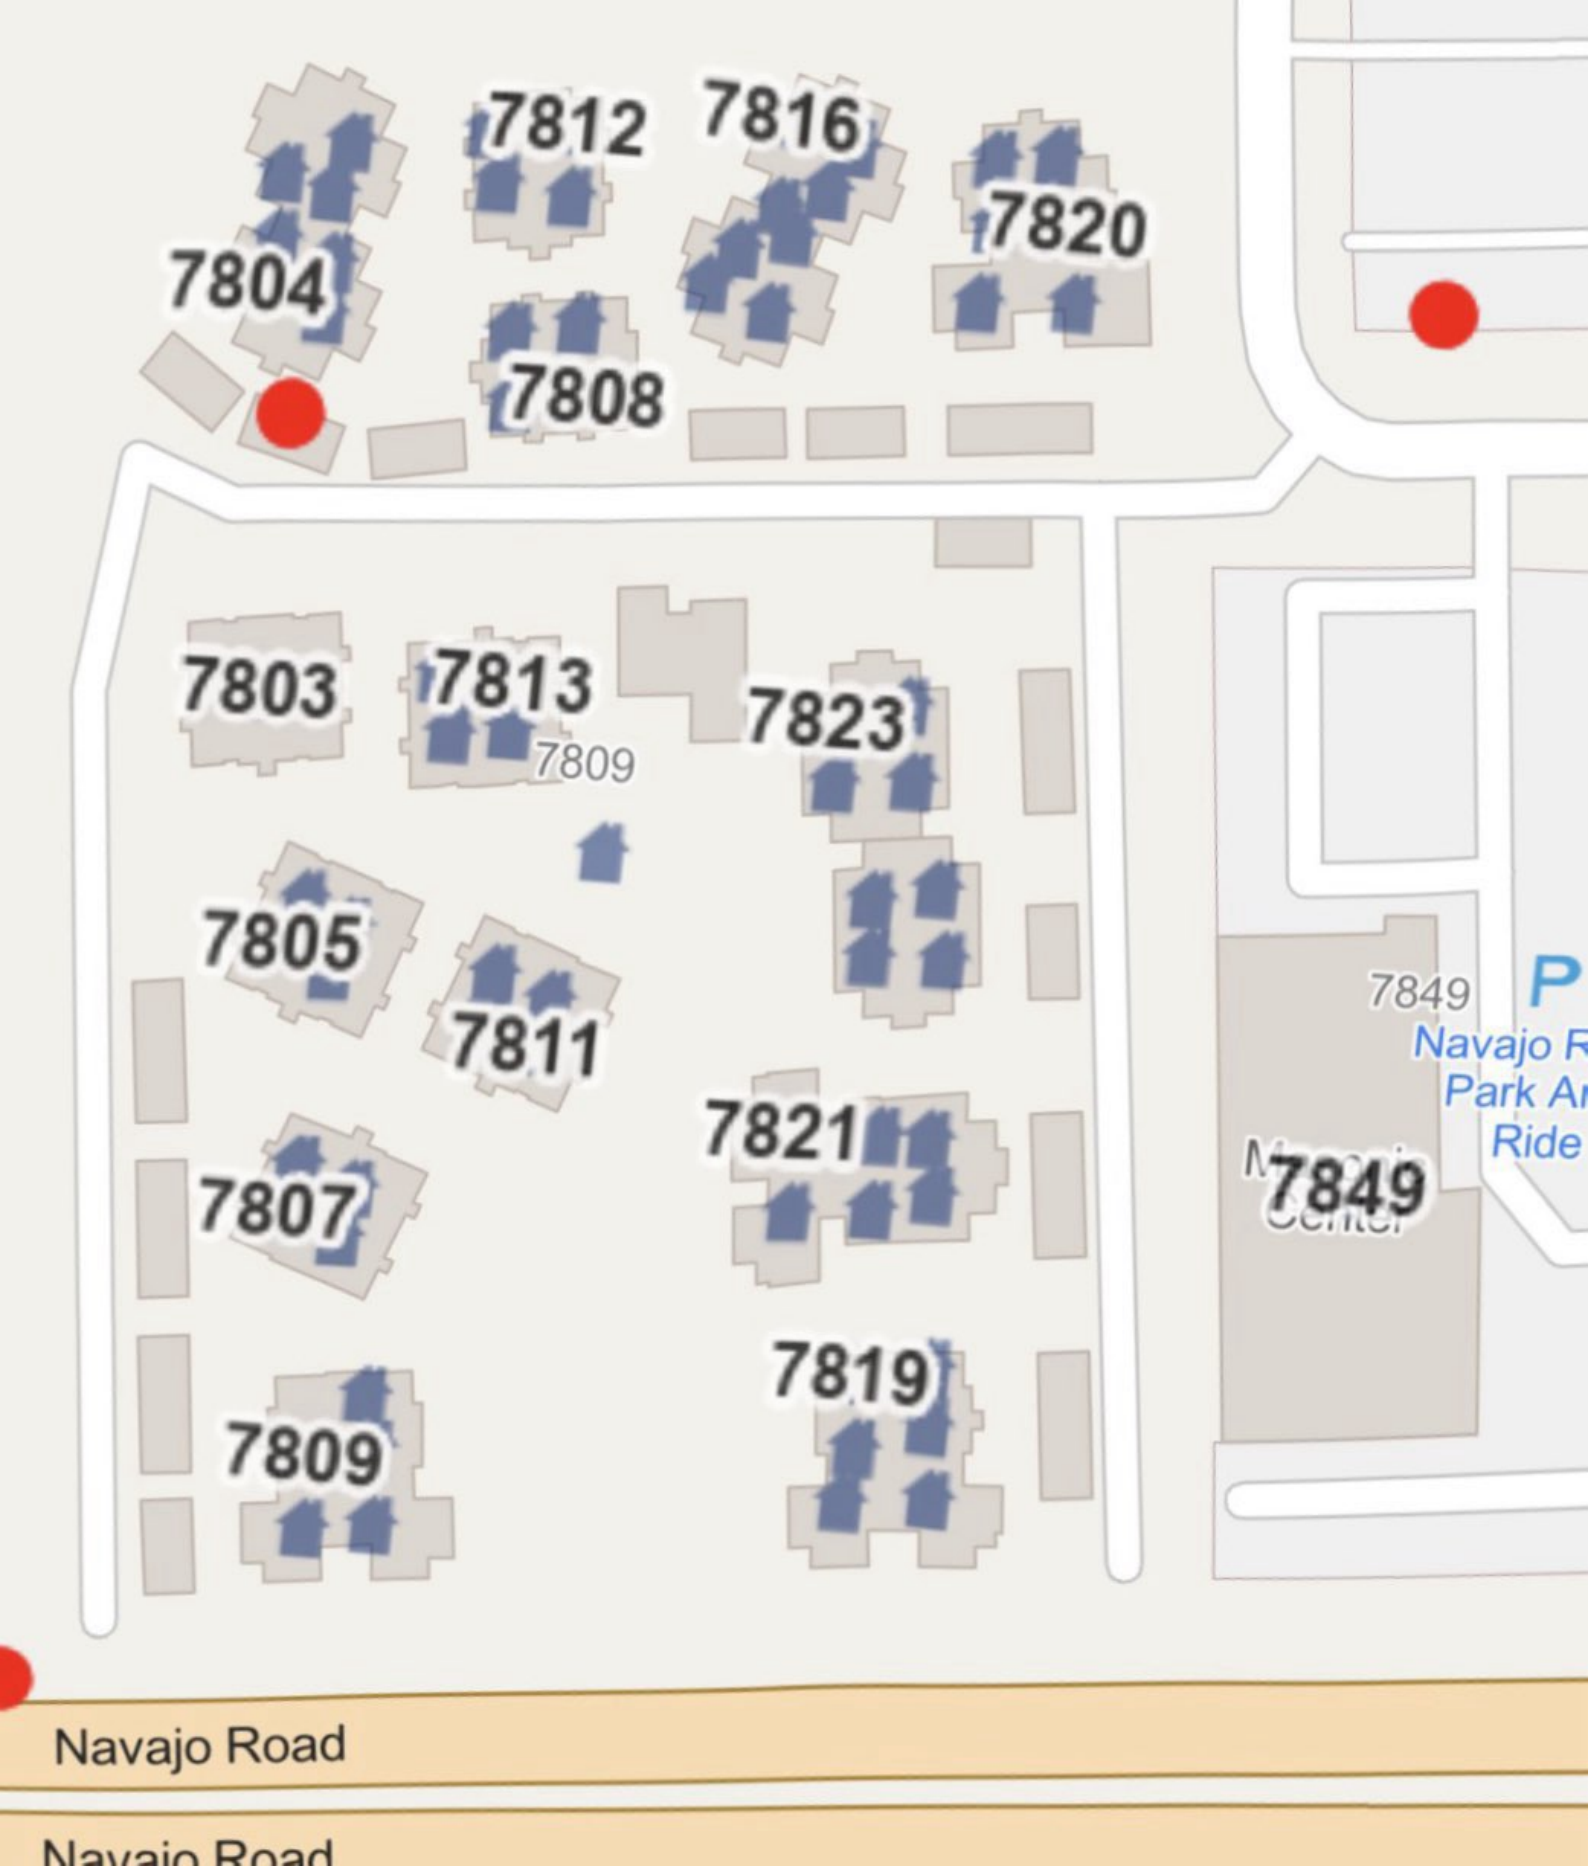

7802-7823 TOMMY DR.
SPRINGHILL CONDO'S
N
7812
19 18
20 17
TOMMY ST.
27 26
28 25
29 24
30 23
21 16
22 15
11 10
12 9
13 8
14 7
4 3
5 2
6 1
7804
7808
7816
7820
7803
65 64
66 67
7813
7802
7823
TOMMY DR.
7802 REC. BLDG.
63 62
60 61
50 31
49 32
48 33
47 34
POOL
7805
68 69
70 71
7811
59 58
56 57
7821
45 46 35
44 43 36
7807
72 55
73 54
TENNIS COURT
7819
42 37
41 38
40 39
7809
74 53
75 52
76 51
NAVAJO RD.


7812
7816
7820
7804
7808
7803
7813
7809
7823
7805
7811
7821
7807
7819
7809
7849
7849
Navajo R
Park A
Ride
Navajo Road
Navajo Road

S. D. F. D. PRE-FIRE PLAN (1-80)

34-027

1. SPRING HILL CONDOMINIUMS
2. 7802-7823 TOMMY DR
3. CONDOMINIUMS
4. E34, HE7, E31, HT11, B10
5. SEE DRAWING.

FIRE PROTECTION SYSTEMS

6. SPRINKLERED: YES ☐ NO ☒
7. AREA SPRINKLERED: NONE
8. F.D. CONNECTION: NONE
9. STANDPIPE: YES ☐ NO ☒
10. TYPE: FSS WET DRY
OTHER:
11. F.D. CONNECTION: NONE
12. OUTLET LOCATION:

STRUCTURAL ASPECTS

13. HEIGHT: 2 STORY
14. SQ. FOOTAGE: 2400-5000 FT² / Bldg.
15. ROOF: WOOD TRUSS ☐
CONVENTIONAL ☐
16. WALLS: WOOD FRAME WOOD CLAD
17. FLOOR: 1ST FLOOR CONCRETE 2ND FLOOR WOOD
18. BASEMENT: YES ☐ NO ☒
19. PENTHOUSE: YES ☐ NO ☒
20. ELEVATOR: YES ☐ NO ☒

UTILITIES

21. GAS SEE DRAWING
22. ELECTRIC ?
WATER
OTHER CIRCUIT BREAKERS IN EACH UNIT
22. NAME PROFESSIONAL H.O.A. ASSOCIATES
23. EMERGENCY NO. 619-229-0044

24. HAZARDS: TIGHTLY PACKED UNITS WITH SHAKE ROOF ON EDGE OF OPEN BRUSH.

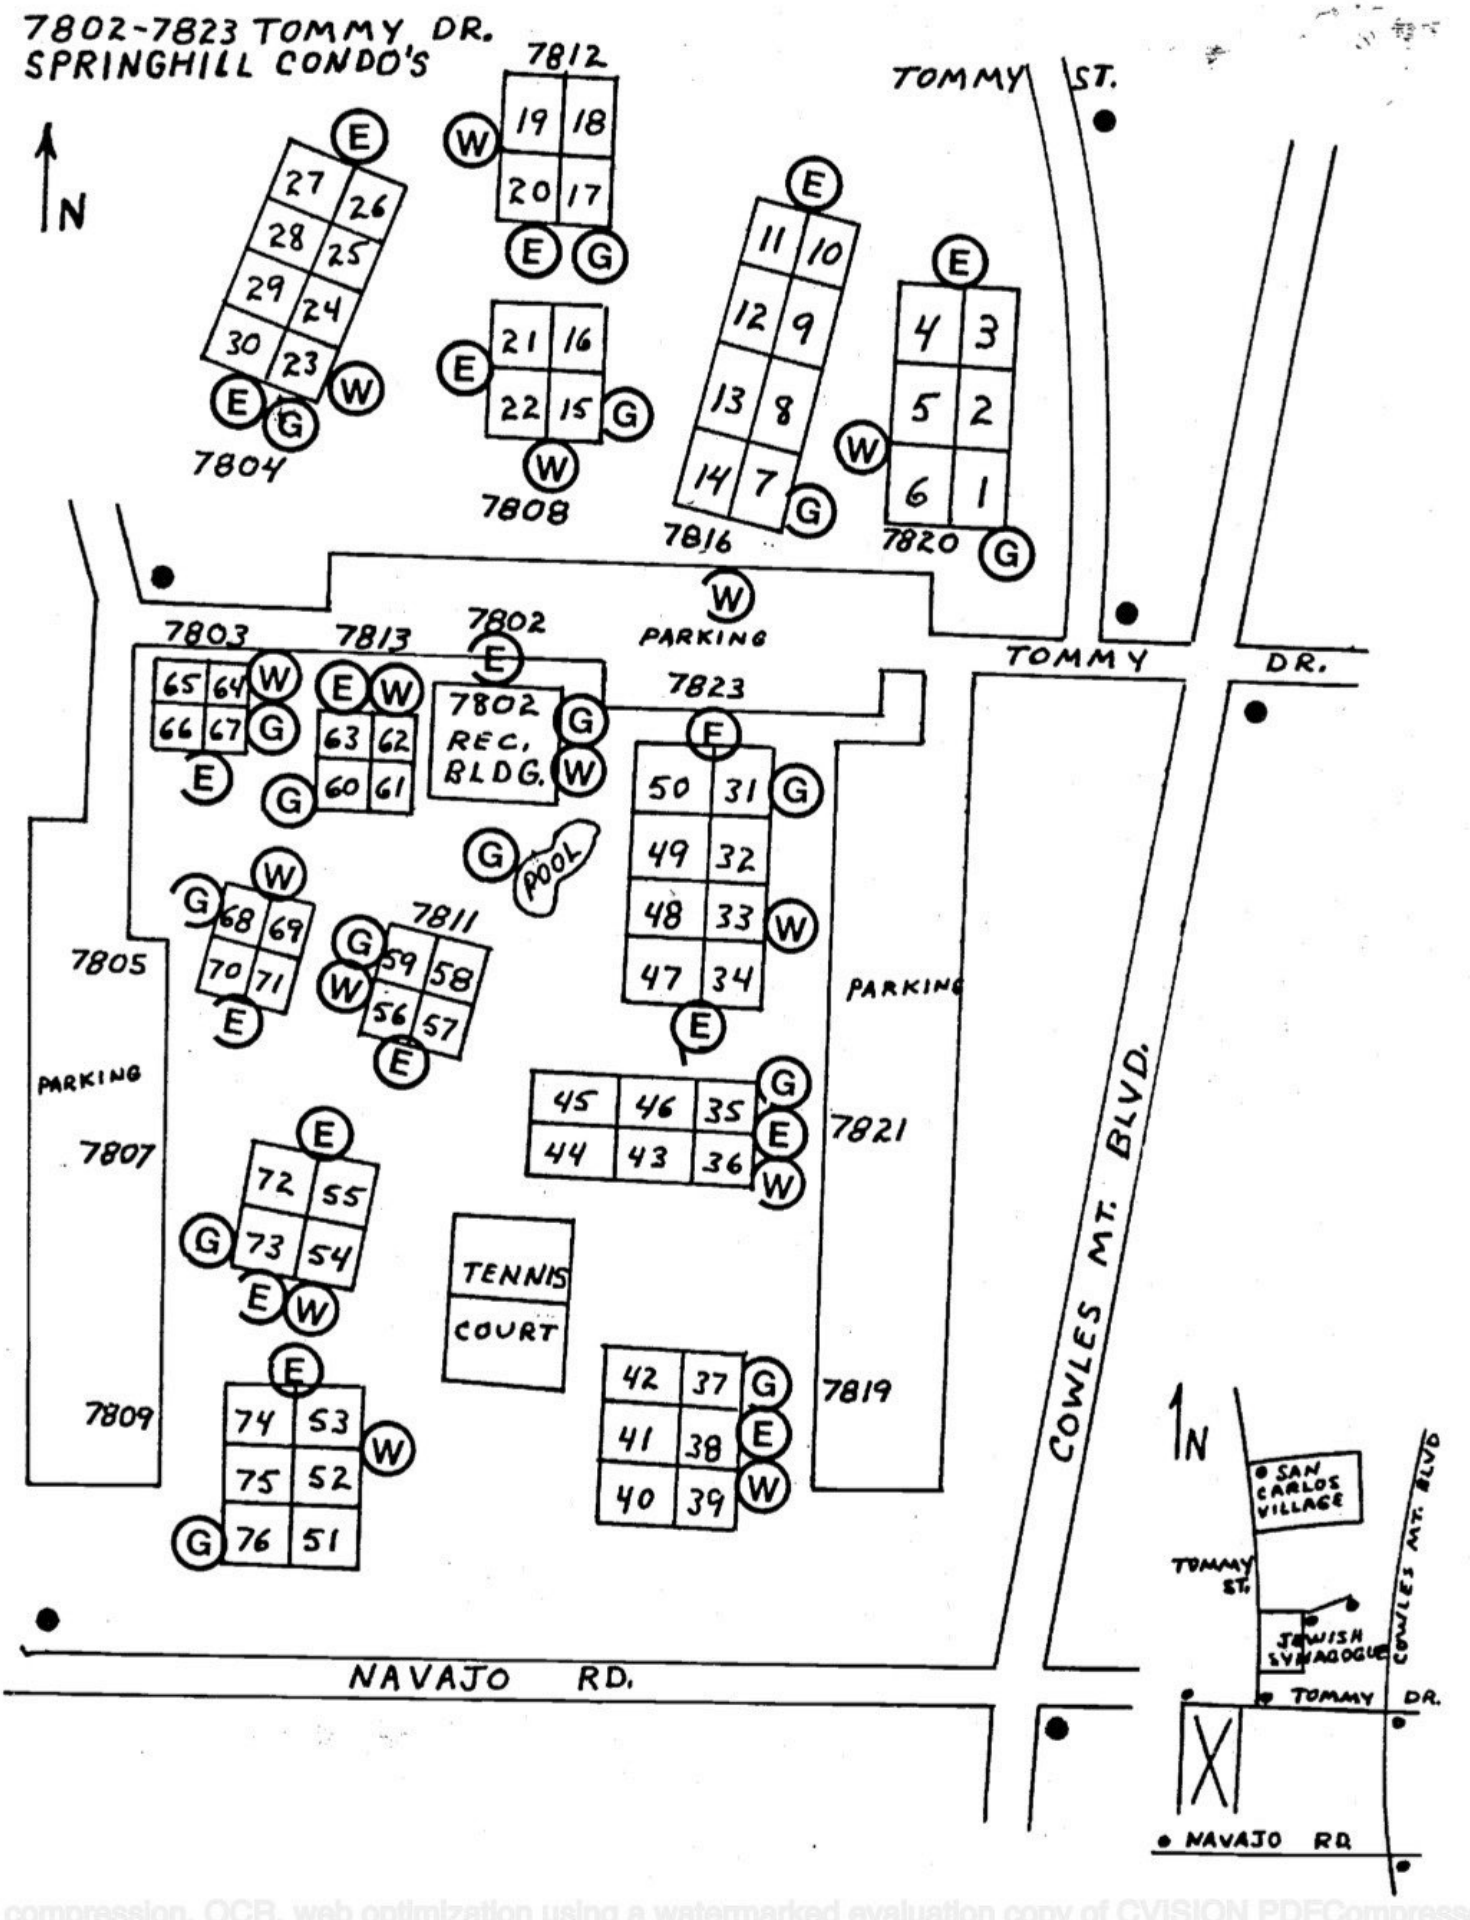
25. LOCK BOX: YES ☐ NO ☒ LOCATION:
1ST. UNIT ARRIVAL: LOCATE INCIDENT - DIRECT INCOMING UNITS

26. SPECIAL FEATURES:

DATE: 2/25/2002 CAPT. NIELSON DIV. A

FD-1012 (2-84)

PDF compression, OCR, web optimization using a watermarked evaluation copy of CVISION PDFCompressor.



PDF compression, OCR, web optimization using a watermarked evaluation copy of CVISION PDFCompressor