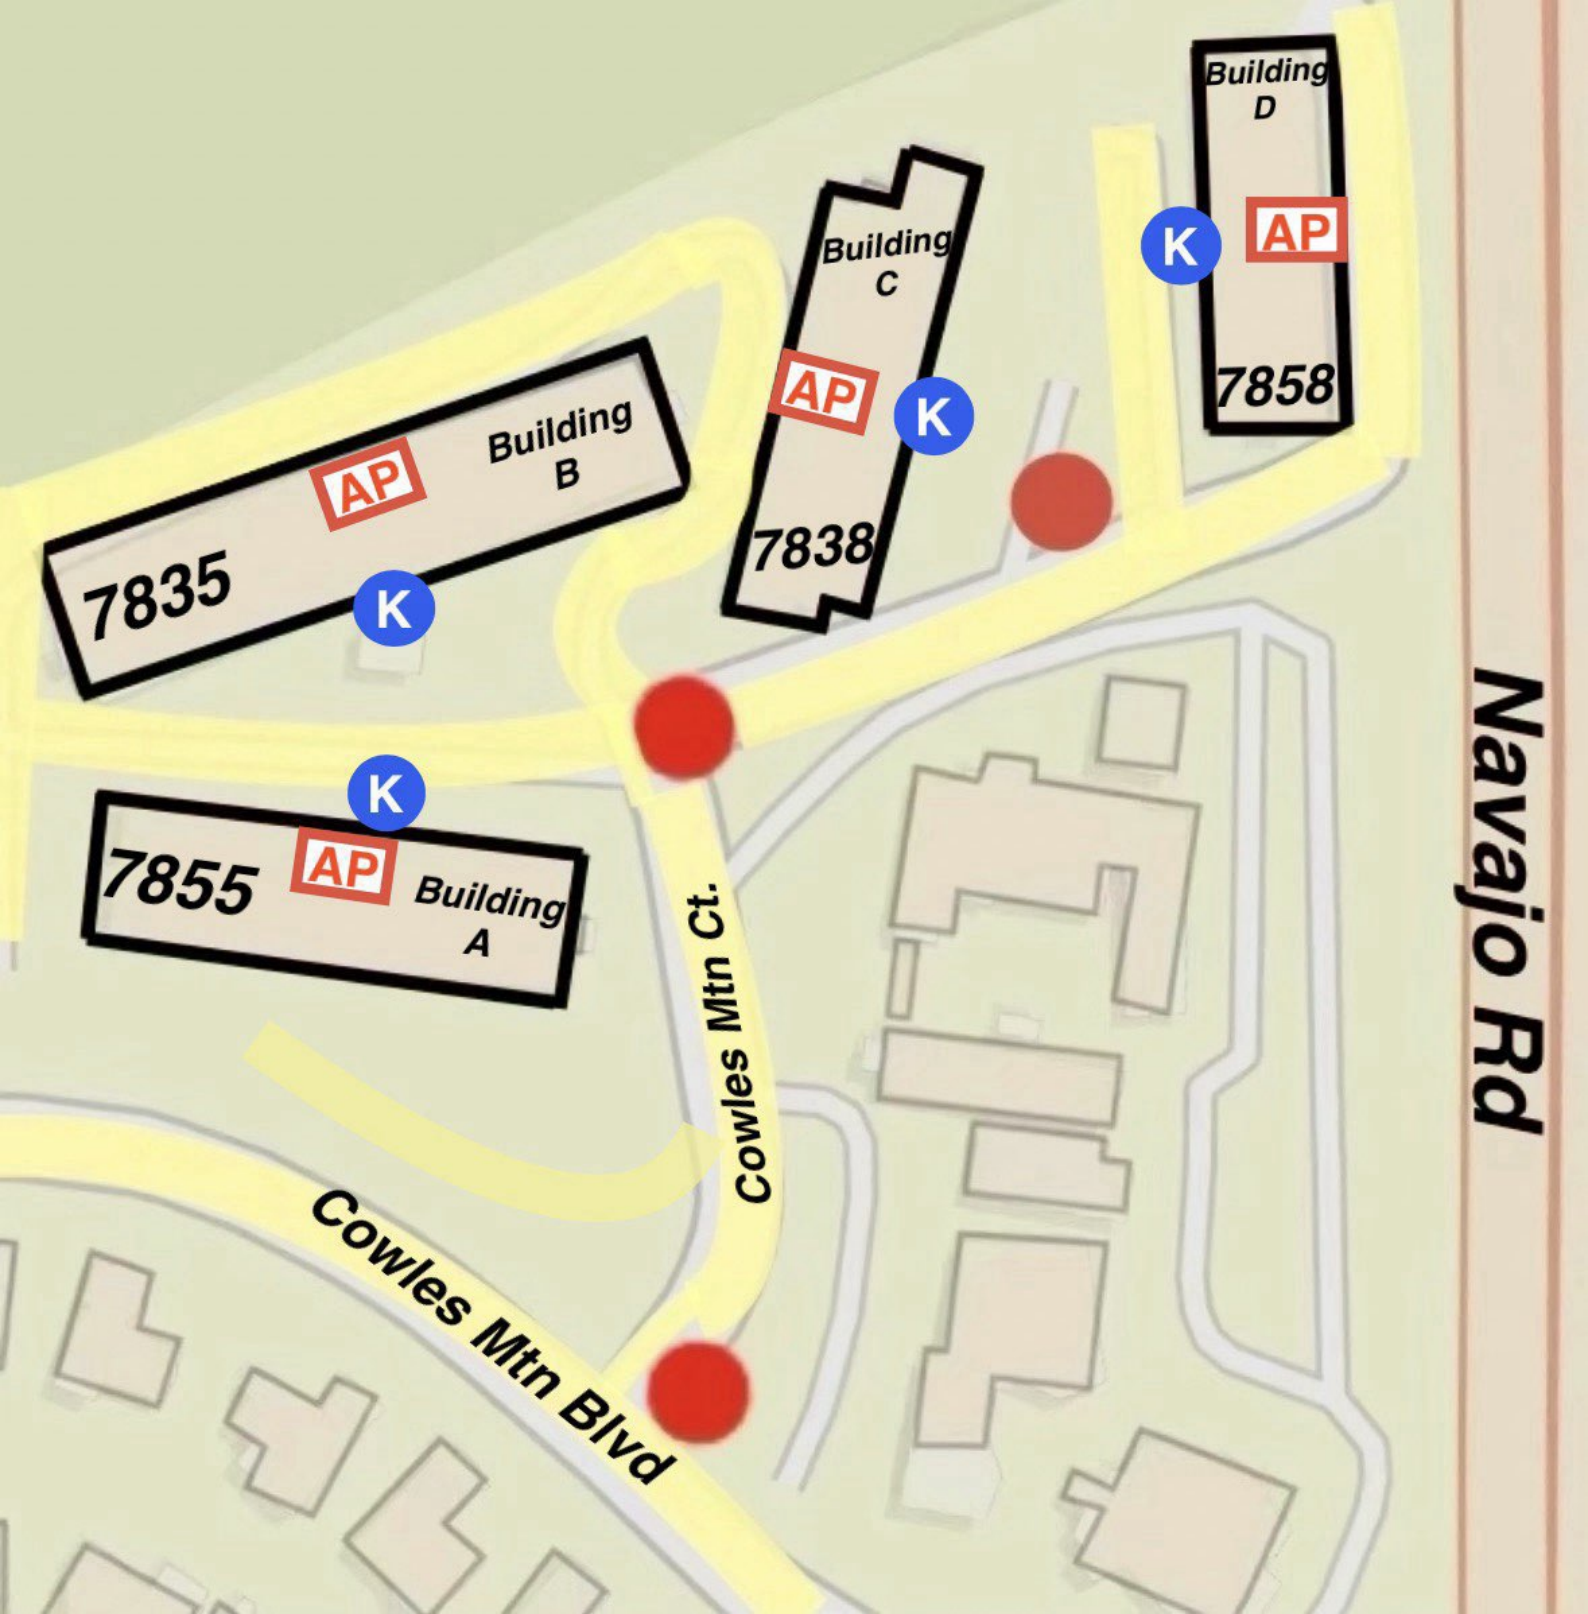

Building D
AP
K
7858
Building C
AP
K
7838
Building B
AP
7835
K
K
7855
AP
Building A
Cowles Mtn Ct.
Cowles Mtn Blvd
Navajo Rd

SDFD PRE-FIRE PLAN

34-006

1.	**San Carlos Greens**
2.	**7800 Block Cowles Mountain Ct.**
3.	**Condos**
4.	**E34,E31,E10,HE7,T10, HT11, B4,B6**
5.	**Cowles Mtn. Ct / Cowles Mtn. Blvd.**

FIRE PROTECTION SYSTEMS

6.	SPRINKLERED:	YES ☒	NO ☐
	AREA (S) SPRINKLERED: trash chutes, dumpster		
	FD CONNECTION LOCATION: none		
7.	STANDPIPE:	YES ☐	NO ☒
	TYPE: FSS ☐	WET ☐	DRY ☐
	OTHER:		
	FD CONNECTION LOCATION: none		
	OUTLET LOCATION (S): none		

STRUCTURAL ASPECTS

13.	HEIGHT: 3Story			
14.	BLDG. SQUARE FOOTAGE:			
15.	ROOF: CONVENTIONAL ☒		TRUSS ☐	
16.	ROOF INFO: Flat, built up tar			
17.	WALLS: Wood frame, stucco			
18.	FLOOR:			
19.	BASEMENT:	YES ☐	# LEVELS	NO ☒
20.	PENTHOUSE:	YES ☐	#	NO ☒
21.	ELEVATOR:	YES ☒	# 4	NO ☐

UTILITIES

22.	GAS: Center, front each building
23.	ELECTRIC: Both ends each building
24.	WATER: Center, front each building
25.	OTHER:

CONTACT INFORMATION

26.	NAME: Summit Management
27.	EMERGENCY NO: (619) 296-7232
28.	OTHER CONTACT INFO: After hours (619) 260-3759

ARRIVAL INFORMATION

8.	LOCK BOX:	YES ☒	NO ☐	LOCATION: Front door, each building
9.	ALARM PANEL:	YES ☒	NO ☐	LOCATION: Laundry room, Center each building 1st floor

10. 1ST UNIT ARRIVAL: First unit in investigate.


11. HAZARDS: No special hazards

12. SPECIAL FEATURES: Alarm issues, Contact Summit Mgmt. or JAM Fire Protection (858) 495-2335. Elevator, contact Thyessen/Dover (619) 697-1127

34-006	DATE:	5/21/2013	CAPT.	T. Wilson	DIV.	C
	BC APPROVAL:				DATE:	6/3/2013

FD-712 (Rev. 10/25/2004)

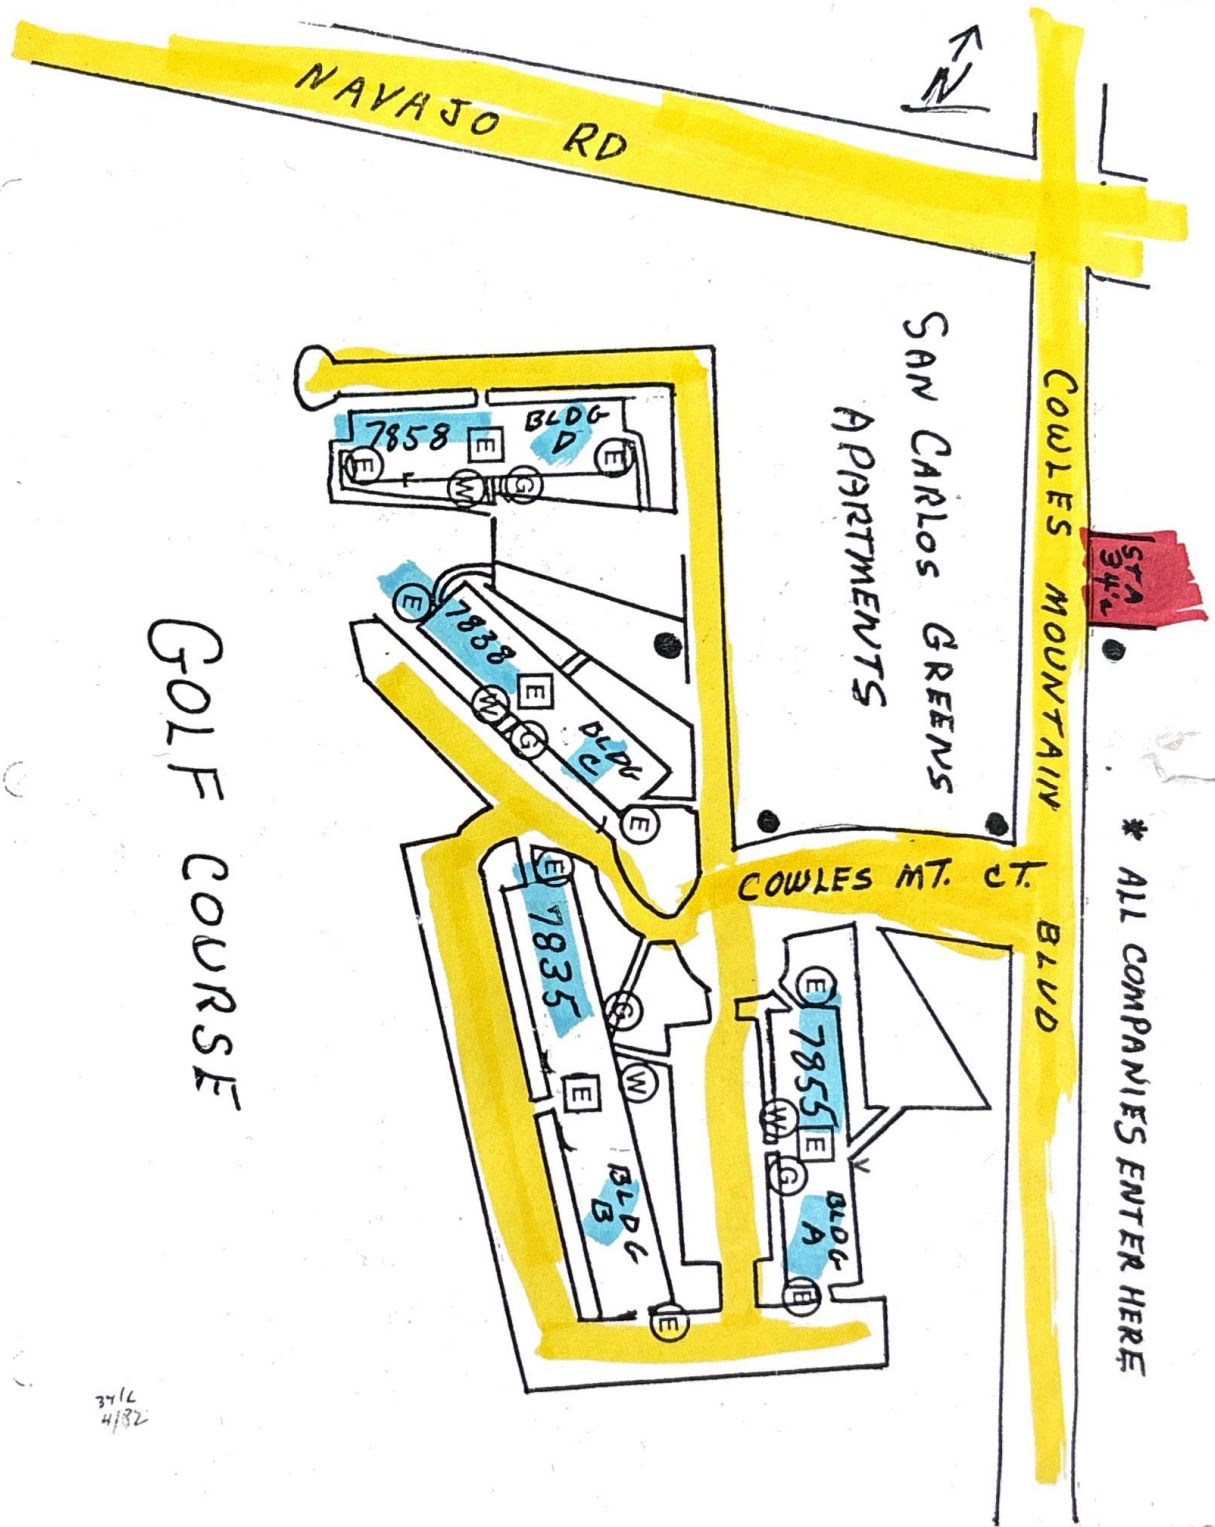7800 BLK. COWELS MT. CT.
SAN CARLOS GREENS APT.



37/L
4/82