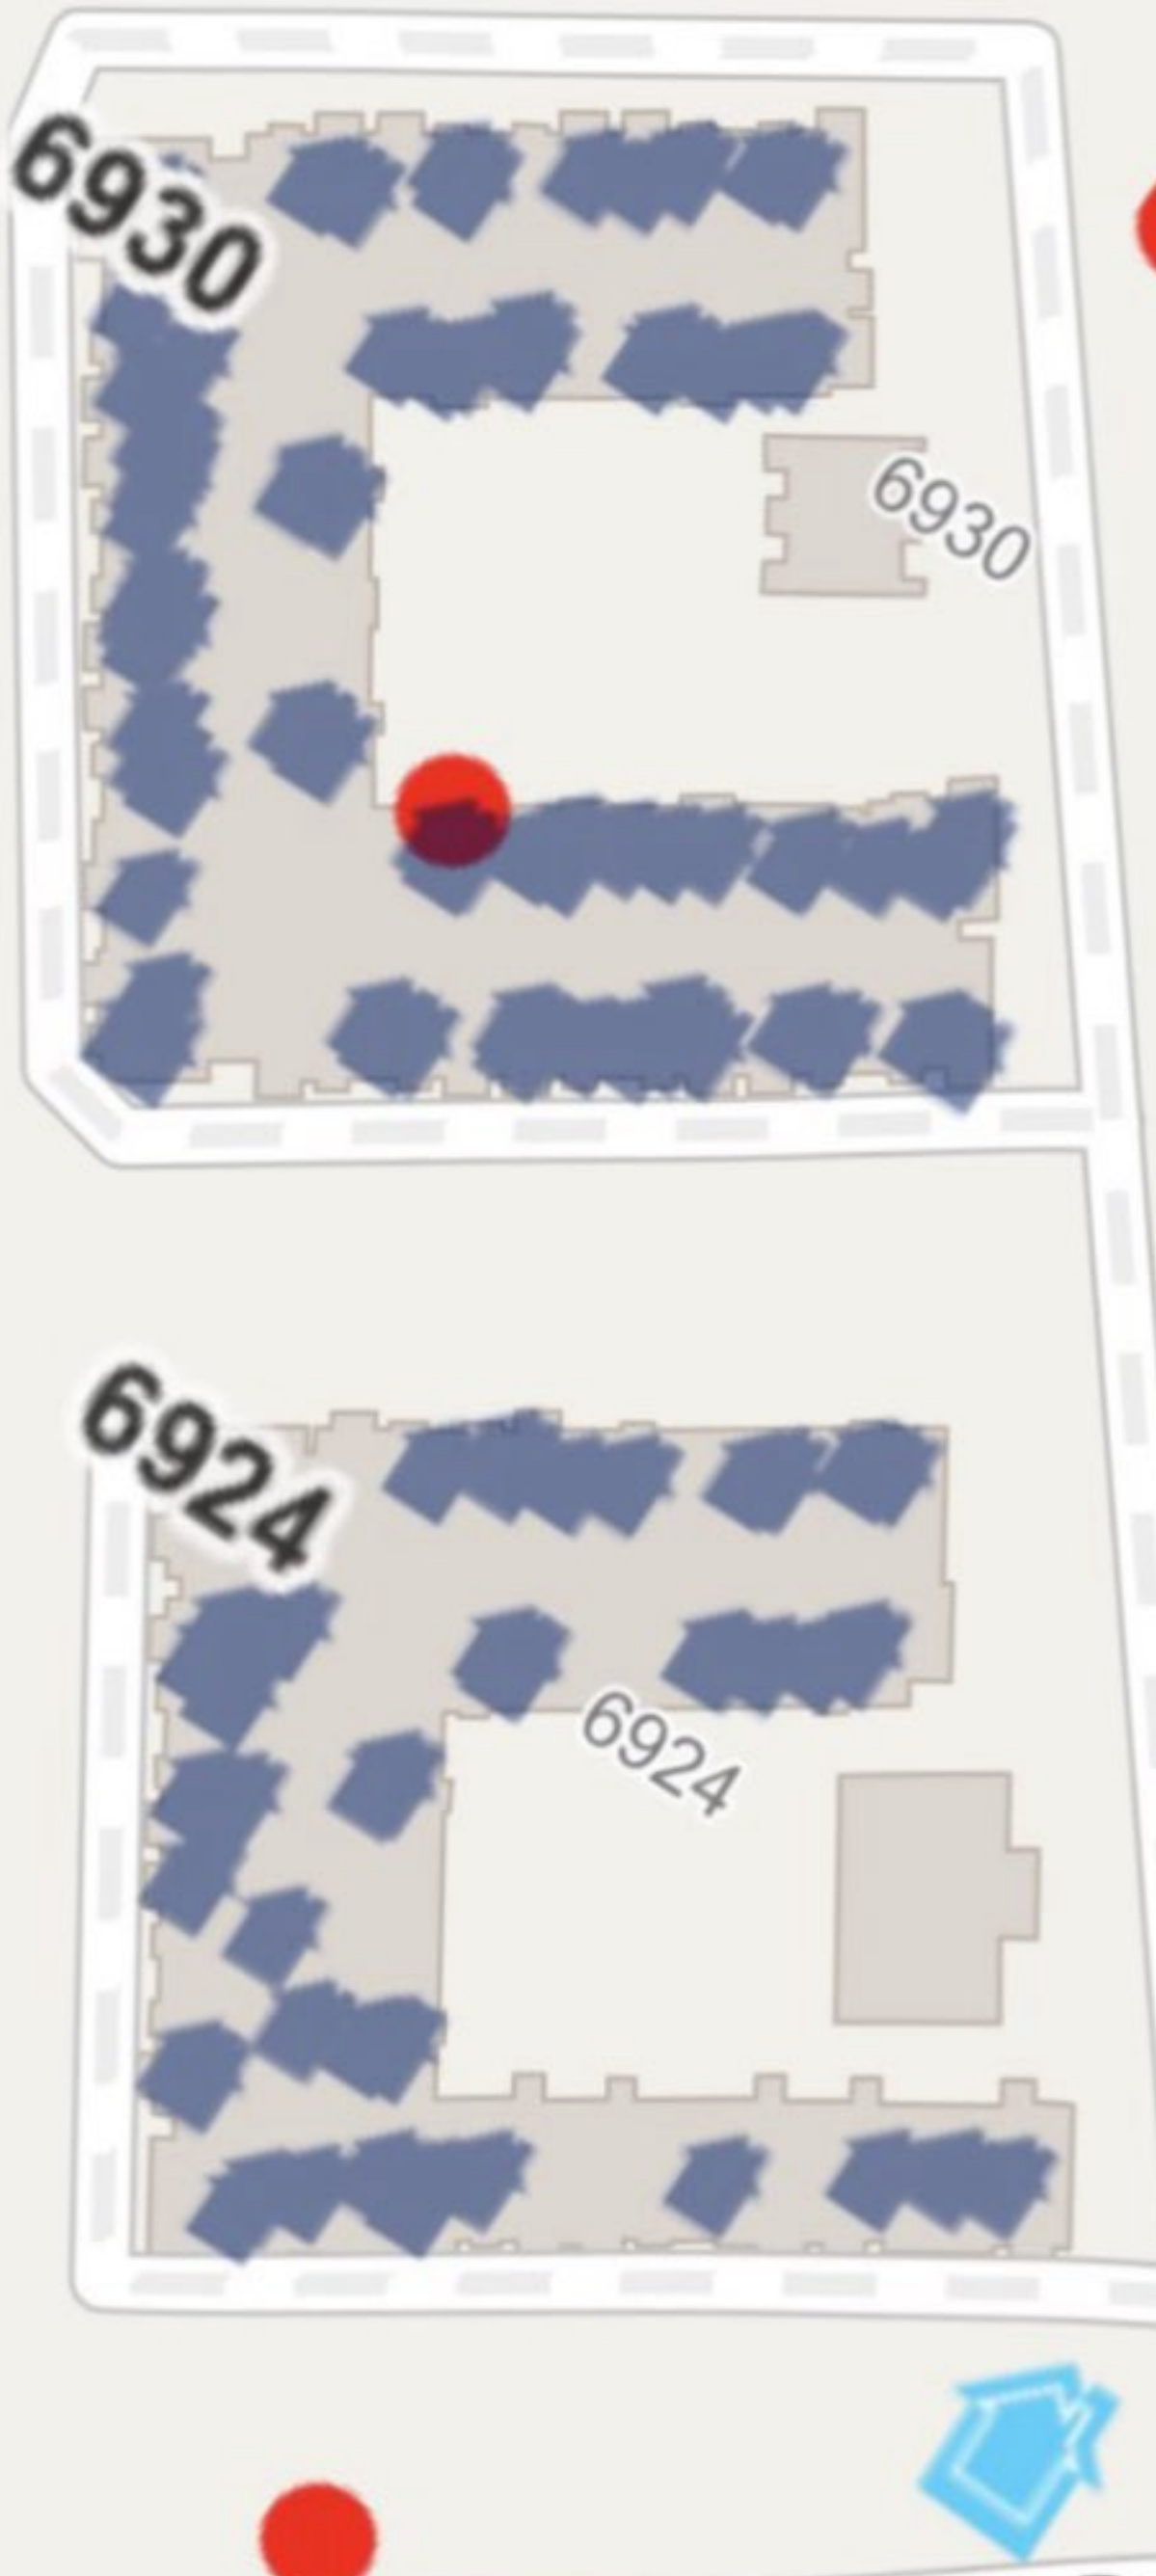
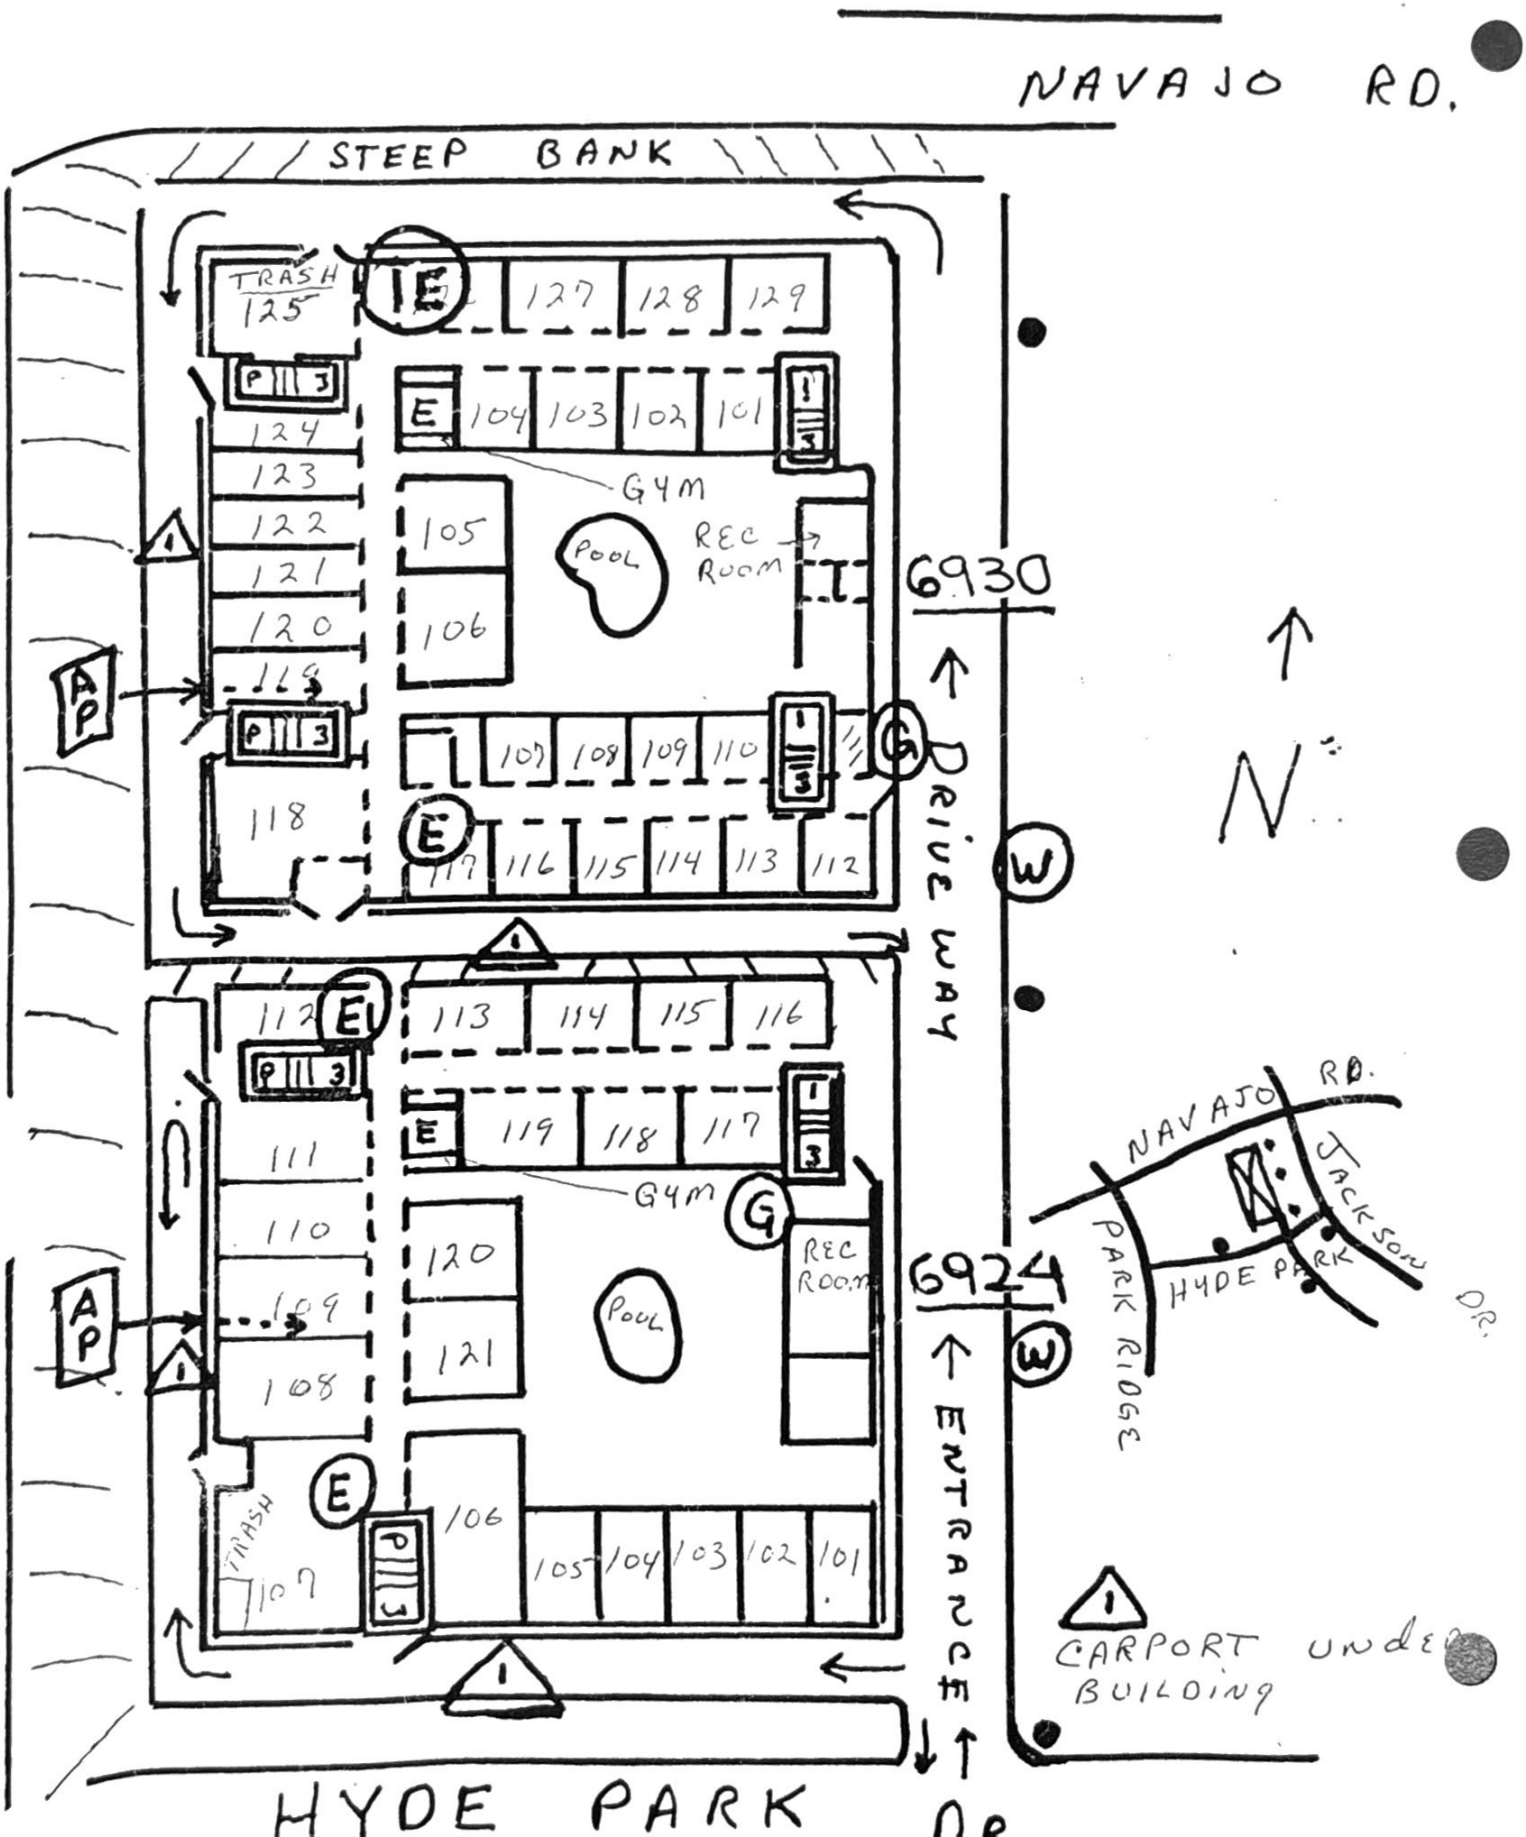

TRASH
125
E
127
128
129
P 3
E
104
103
102
101
124
123
122
121
120
119
GYM
105
106
POOL
REC ROOM
6930
P 3
107
108
109
110
118
AP
111
116
115
114
113
112
112
E
113
114
115
116
P 3
E
119
118
117
111
110
109
GYM
G
120
121
108
POOL
REC ROOM
AP
6924
TRASH
107
E
P 3
106
105
104
103
102
101
ENTRANCE
HYDE PARK


6930
6930
6924
6924
Hyde Park Drive

HYDE PARK VILLA CONDO'S



S. D. F. D. PRE-FIRE PLAN (1-80)

34-011

1. HYDE PARK VILLAS
2. 6924-6930 HYDE PARK DR
3. CONDOMINIUMS
4. E34, E31, HE12, T10, B10
5. DRIVEWAY EAST SIDE

FIRE PROTECTION SYSTEMS

6. SPRINKLERED: YES ☒ NO ☐
7. AREA SPRINKLERED: END OF TRASH CHUTES
8. F.D. CONNECTION:
9. STANDPIPE: YES ☐ NO ☒
10. TYPE: FSS WET DRY
    OTHER:
11. F.D. CONNECTION:
12. OUTLET LOCATION:

STRUCTURAL ASPECTS

13. HEIGHT: 3 STORY OVER PARKING
14. SQ. FOOTAGE: 8,000 EA. BLDG.
15. ROOF: FLAT TAR w/ SHAKE SIDES TRUSS ☐ CONVENTIONAL ☒
16. WALLS: STUCCO OVER WOOD FRAME
17. FLOOR: WOOD JOIST
18. BASEMENT: YES ☐ NO ☒
19. PENTHOUSE: YES ☐ NO ☒
20. ELEVATOR: YES ☒ NO ☐

UTILITIES

21. GAS 6924 SHRUB AREA - STAIRWAY 6930 FRONT OF SOUTH STAIRWAY
22. ELECTRIC METER ROOM U/G PARKING
    WATER FRONT DRIVEWAY
    OTHER

22. NAME JAESCHKE PRPTY. MGMT. 1-800 448-7601
23. EMERGENCY NO. 1-800 550-7900

24. HAZARDS: @REAR OF BUILDINGS - TIGHT OR NO ACCESS FOR TRUCK COMPANIES

25. LOCK BOX: YES ☒ NO ☐ LOCATION: @FRONT GATE TO EACH COMPLEX

1ST. UNIT ARRIVAL: SIZE-UP - CONSIDER HAVING RESPONDING COMPANIES STAND-BY IN STREET

26. SPECIAL FEATURES: BLDG. 6942 FIRE CONTROL PANEL LOCATED UNDER BLDG. PARKING - SPACE 109
BLDG. 6930 FIRE CONTROL PANEL LOCATED UNDER BLDG. PARKING - SPACE 119

FDZ = 1843

DATE: 02-01 CAPT. D DIV. B